



Radley House
19a Haugh Lane, Ecclesall
Sheffield, S11 9SA



Radley House

19a Haugh Lane, Ecclesall

GUIDE PRICE: £1.35m - £1.4m

Radley House is an exceptional contemporary new-build residence, finished to an outstanding standard and occupying an unusually large generous south-facing plot. Forming part of an exclusive development of just two individually designed executive homes, it enjoys one of South West Sheffield's most desirable addresses.

Extending to approximately 3465 sq ft over four floors, the property has been thoughtfully designed to combine striking modern architecture with practical family living. Offering five bedrooms, three bathrooms and exceptional storage, every detail has been carefully considered to create a home of remarkable quality and comfort.

With one property already reserved, completion of Radley House is anticipated in February 2027. Ideally positioned on a quiet road, it is within easy reach of excellent local amenities, independent shops, cafés, restaurants, sports clubs, hospitals and universities, while the stunning scenery of the Peak District National Park is just a short drive away.

Images shown are computer-generated impressions and are intended for illustrative purposes only. As this is a new-build development, the final completed property may differ in appearance from the images provided.



KEY FEATURES

- Exclusive Development of Two New Build Homes - Plot 1 Sold - Plot 2 Radley House Completion Due February 2027
- Accommodation Extending to Approximately 3465 sqft
- Unbelievably High Specification Throughout
- Underfloor Heating to the Lower and Ground Floors
- Spectacular Large Open Plan Living Kitchen with Bi-Fold Doors to Large Terrace
- Magnificent Large Principal Suite, Dressing Room and Luxury En Suite Bathroom
- Five Bedroom Accommodation over Four Floors with Three Bathrooms
- Air Conditioning To The Master Bedroom And Open Plan Kitchen/Living/Dining Area
- CCTV Installed
- Prestigious Address on a Quiet Road
- Unusually Large South Facing Plot with Lovely Aspect
- Large Integral Garage with EV Charging
- Walking Distance of Excellent Schools and Other Amenities



GROUND FLOOR

A spacious and impressive reception hall creates an immediate sense of arrival, showcasing a magnificent bespoke staircase and an elegantly appointed luxury cloakroom.

A well-equipped utility/laundry room provides practical convenience, while the exceptionally generous sitting room enjoys high ceilings and a delightful private outlook, offering a superb space for both relaxed family living and sophisticated entertaining.





LOWER GROUND FLOOR

The heart of the home is undoubtedly the spectacular open-plan living kitchen, impeccably appointed with an exceptional range of premium Leicht German units, complemented by elegant bevelled porcelain work surfaces and Italian tiled floor. Designed with both everyday living and entertaining in mind, the space centres around a substantial island and is enhanced by a comprehensive suite of integrated appliances, including Siemens fridge and freezer, dishwasher, twin single ovens and warming drawer, together with a Bora PURU downdraft induction hob and the convenience of a Quooker boiling water tap, creating a kitchen of outstanding quality and contemporary sophistication.

An adjoining dining and family area seamlessly extends the living space, creating an exceptional environment for both everyday family life and stylish entertaining. Overhead, a striking drop perimeter ceiling with integrated feature lighting enhances the contemporary aesthetic, complemented by an impressive maximum ceiling height of 2.7 metres that further accentuates the sense of space and light. Expansive bi-fold doors open onto a generous south-easterly facing terrace, perfectly positioned to enjoy the morning and afternoon sun while providing an outstanding setting for al fresco dining and outdoor gatherings.







FIRST FLOOR

The principal bedroom suite offers a calm and elegant retreat, featuring bespoke wall detailing, elegant Venetian plastered walls and fitted voile and blackout blinds. A well-appointed dressing room with high-quality bespoke fitted storage leads through a distinctive fluted glass door to the luxurious ensuite bathroom, complete with a premium suite including separate Lusso stone bath and separate shower.

Two further generously proportioned bedrooms are served by a stylish Rak family bathroom, finished to an equally impressive standard. Featuring contemporary Vado taps, Aquaroc vanity unit, high-quality tiling and an illuminated mirror, the space reflects the meticulous attention to detail and superior specification found throughout the home.







SECOND FLOOR

The second floor provides a continuation of the accommodation, comprising a landing, two further well proportioned double bedrooms, fully tiled luxury shower room with Aquaroc vanity unit and a substantial large storeroom.

A dedicated plant room supporting seamless connectivity throughout the property.



OUTSIDE


To the front, a broad driveway, to be finished in either coloured resin or block paving (subject to final specification), provides generous off-road parking and leads to the substantial integral garage. Equipped with a Horman electric garage door, EV charging point and internal access to the reception hall, the garage combines practicality for a large vehicle with modern convenience.

To the rear, the property enjoys an unusually large south-easterly facing garden, thoughtfully designed and landscaped to complement the contemporary architecture. A striking 10 metre wide and 4.2m deep porcelain tiled terrace, creating an exceptional space for outdoor entertaining and al fresco dining, creating an exceptional space for outdoor entertaining and al fresco dining, while the beautifully landscaped gardens beyond provide a private and tranquil setting with an attractive backdrop.



Ground Floor Plan

GF GENERAL ARRANGEMENT PLAN

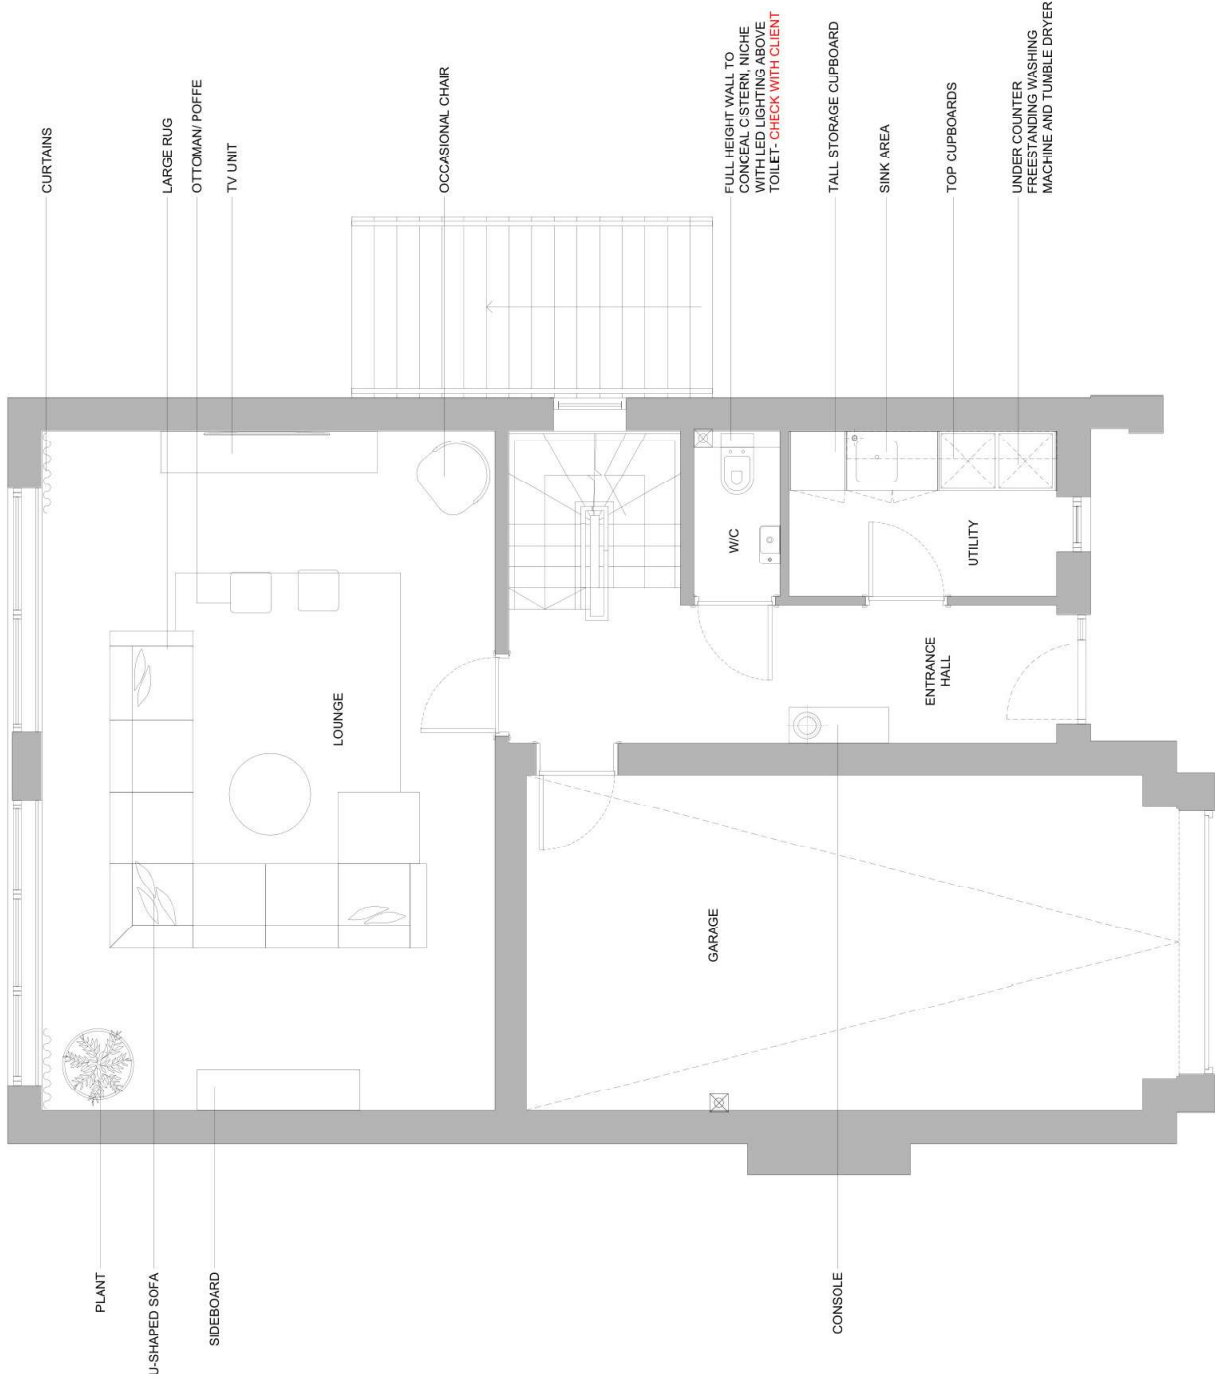

01 PLOT A GF GENERAL ARRANGEMENT PLAN
SCALE: 1:50

GENERAL NOTES

THIS DRAWING IS THE PROPERTY OF THE DESIGNER AND MUST NOT BE REPRODUCED WITHOUT WRITTEN CONSENT.

ALL WORK HAS TO BE CARRIED OUT IN ACCORDANCE WITH THE LATEST REGULATIONS AND CURRENT CODES OF PRACTICE.

DO NOT SCALE OFF THESE PLANS.

ALL MEASUREMENTS ARE TO BE CHECKED ON SITE.

ANY DISCREPANCIES WITH THE DRAWINGS MUST BE CHECKED WITH THE DESIGNER.

REVISIONS

REV	DESCRIPTION	DATE	BY
#	FIRST ISSUE	17/10/2025	SH
A	REVISED ISSUE	17/10/2025	SH
C	REVISED ISSUE	12/03/2026	SH

PROJECT: HAUGH LANE
DRAWING NAME: GF GENERAL ARRANGEMENT PLAN
DRAWING NUMBER: A_GF_GA_01
CLIENT: RANVEER KHELA
DATE: 15/09/26 PROJECT NO: 250515 REV: C
SCALE: 1:50/0A/3 DRAWN BY: SH CHECK BY: TA


DIBUJO
INTERIOR DESIGN
WWW.DIBUJO.DESIGN

THE COPYRIGHT OF THIS PLAN AND THE CONTENTS ARE THE PROPERTY OF DIBUJO INTERIOR DESIGN. NO PART OF THIS PLAN OR DRAWING IS TO BE REPRODUCED OR TRANSMITTED IN ANY FORM OR BY ANY MEANS, ELECTRONIC OR MECHANICAL, WITHOUT THE WRITTEN PERMISSION OF DIBUJO INTERIOR DESIGN.

Floor plans are not to scale and are provided for guidance purposes only

Lower Ground Floor Plan

PLOT A LGF GENERAL ARRANGEMENT PLAN

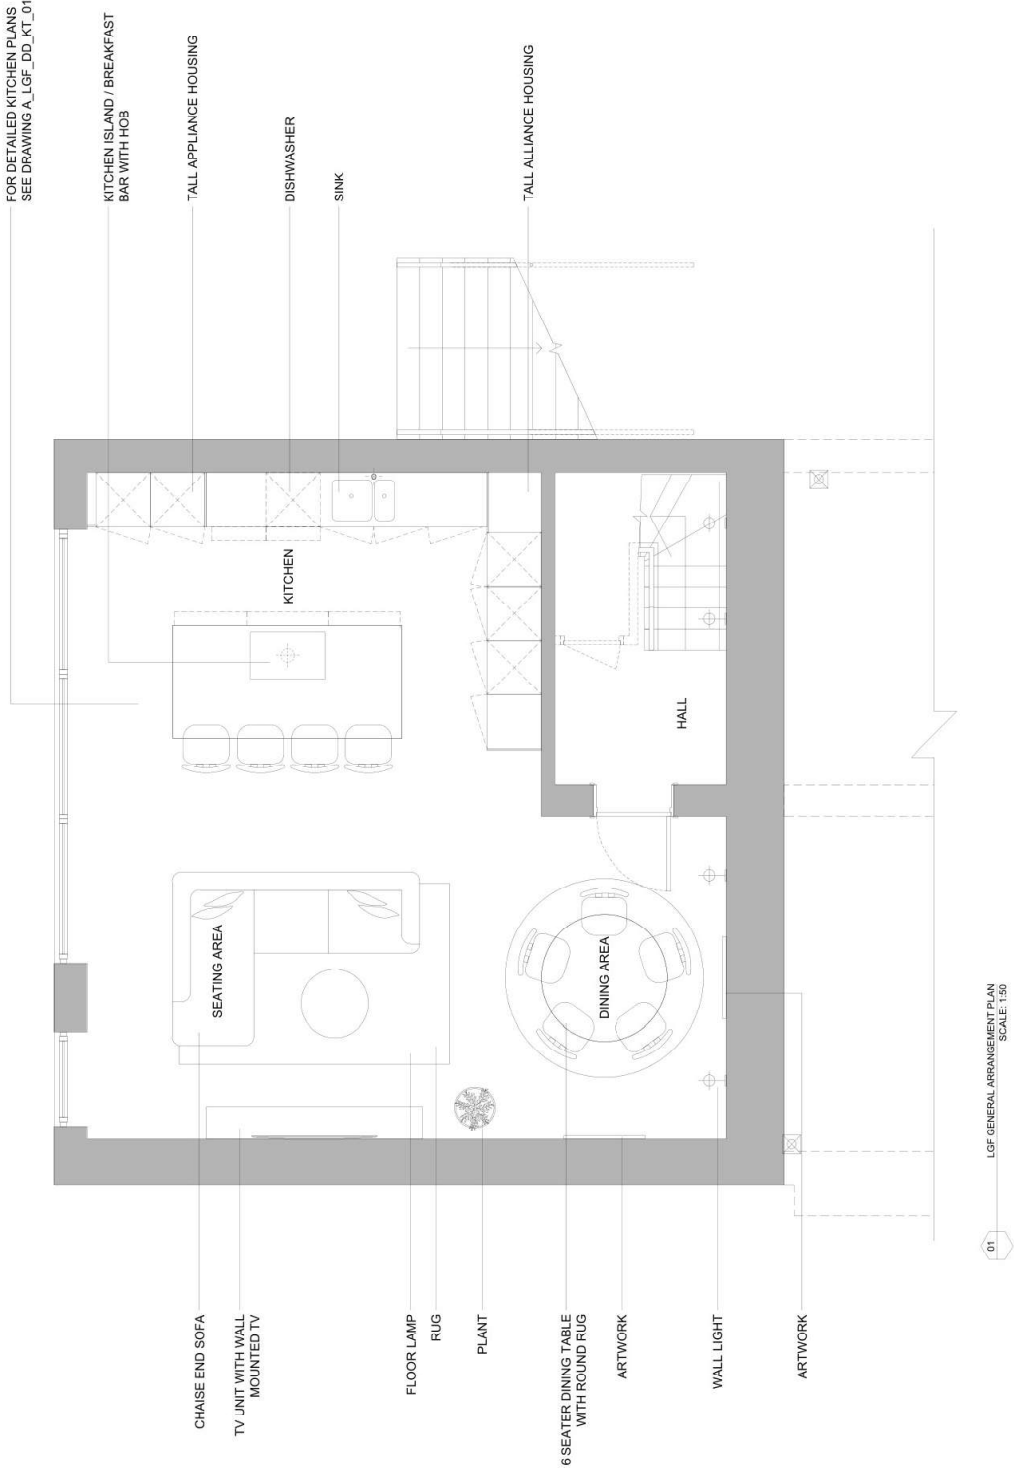


GENERAL NOTES			
THIS DRAWING IS THE PROPERTY OF THE DESIGNER AND NOT TO BE REPRODUCED OR COPIED WITHOUT WRITTEN CONSENT.			
ALL WORK HAS TO BE CARRIED OUT IN ACCORDANCE WITH THE LATEST REGULATIONS AND CURRENT CODES OF PRACTICE.			
DO NOT SCALE OFF THESE PLANS.			
ALL MEASUREMENTS ARE TO BE CHECKED ON SITE.			
ANY DISCREPANCIES WITH THE DRAWINGS MUST BE CHECKED WITH THE DESIGNER.			
REVISIONS			
REV	DESCRIPTION	DATE	BY
#	FIRST ISSUE	16/10/2025	SH
A	REVISED ISSUE	17/10/2025	SH
C	REVISED ISSUE	12/03/2026	SH

PROJECT: HAUGH LANE			
DRAWING NAME: LGF GENERAL ARRANGEMENT			
DRAWING NUMBER: A_LGF_SA_00			
CLIENT: RANVEER KHELA			
DATE: 12/03/26	PROJECT NO: 250515	REV: C	
SCALE: 1:50@A3	DRAWN BY: SH	CHECK BY: TA	
DIBUJO			
INTERIOR DESIGN			
WWW.DIBUJO.DESIGN			
THIS COMPANY OF THIS FIRM AND THE CONTRACTS ARE THE PROPERTY OF THE FIRM AND NOT TO BE REPRODUCED OR COPIED WITHOUT THE WRITTEN CONSENT OF THE FIRM. THE FIRM IS NOT RESPONSIBLE FOR THE CONTENT OF THE DRAWING.			

Floor plans are not to scale and are provided for guidance purposes only

First Floor Plan

FF GENERAL ARRANGEMENT PLAN

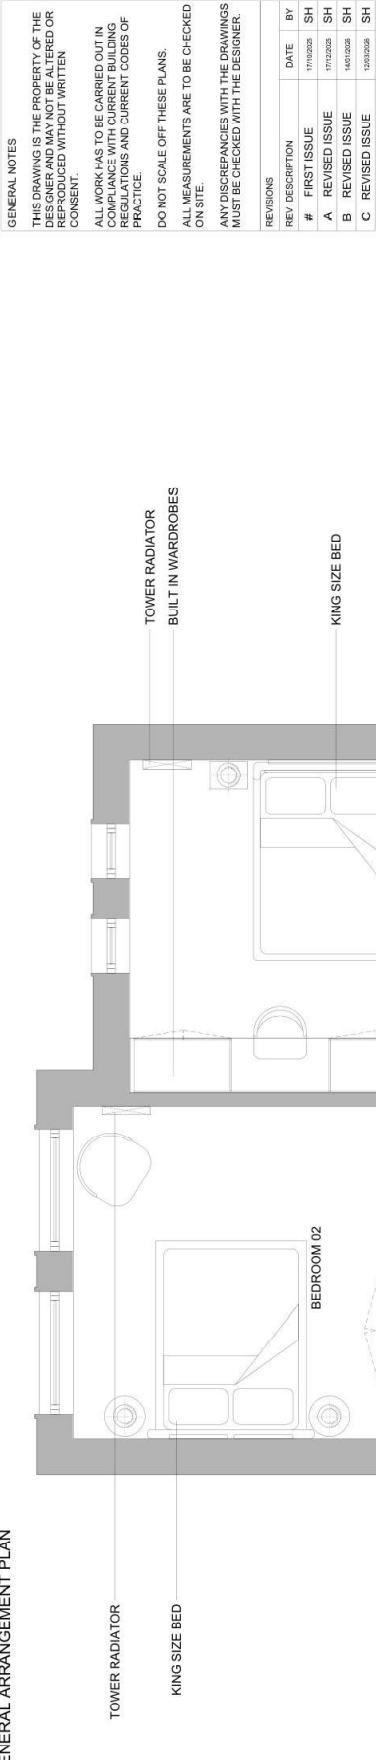

PROJECT: HAUGH LANE
DRAWING NAME: FF GENERAL ARRANGEMENT PLAN
DRAWING NUMBER: A_FF_CA_10
CLIENT: RANVEER KHELA
DATE: 12/09/26 PROJECT NO: 250515 REV: C
SCALE: 1:50@A3 DRAWN BY: SH CHECK BY: TA

DIBUJO
INTERIOR DESIGN
WWW.DIBUJO.DESIGN

THE COMPANY OF THIS FIRM AND THE CONTRACTS ARE THE PROPERTY OF DIBUJO INTERIOR DESIGN. ANY REUSE OR REPRODUCTION OF THIS DRAWING WITHOUT THE WRITTEN CONSENT OF DIBUJO INTERIOR DESIGN IS STRICTLY PROHIBITED.

Floor plans are not to scale and are provided for guidance purposes only

Second Floor Plan

SF GENERAL ARRANGEMENT PLAN



01 PLAT A SECOND FLOOR PLAN
SCALE: 1:50

GENERAL NOTES			
THIS DRAWING IS THE PROPERTY OF THE DESIGNER AND NOT TO BE REPRODUCED WITHOUT WRITTEN CONSENT.			
ALL WORK HAS TO BE CARRIED OUT IN ACCORDANCE WITH THE CURRENT REGULATIONS AND CURRENT CODES OF PRACTICE.			
DO NOT SCALE OFF THESE PLANS.			
ALL MEASUREMENTS ARE TO BE CHECKED ON SITE.			
ANY DISCREPANCIES WITH THE DRAWINGS MUST BE CHECKED WITH THE DESIGNER.			
REVISIONS			
REV	DESCRIPTION	DATE	BY
#	FIRST ISSUE	17/10/2025	SH
A	REVISED ISSUE	17/10/2025	SH
C	REVISED ISSUE	12/03/2026	SH

PROJECT: HAUGH LANE	
DRAWING NAME: SECOND FLOOR GA	
DRAWING NUMBER: A_SF_GA_20	
CLIENT: RANVEER KHELA	
DATE: 12/03/26	PROJECT NO: 250515
SCALE: 1:50@A3	DRAWN BY: SH
	CHECK BY: TA
DIBUJO	
INTERIOR DESIGN	
WWW.DIBUJO.DESIGN	
THIS COMPANY OF THIS FIRM AND THE CONTRACTS ARE THE PROPERTY OF THE FIRM AND NOT TO BE REPRODUCED OR USED IN ANY MANNER WITHOUT THE WRITTEN CONSENT OF THE FIRM. THE FIRM IS NOT RESPONSIBLE FOR THE CONTENTS OF THIS DRAWING.	

Floor plans are not to scale and are provided for guidance purposes only

SPECIFICATION

- External Front Stonework - Derbyshire Medium Grain Gritstone from Stoke Quarry in the Peak District
- Marley Old English clay roof tiles
- Designed by Award Winning Architecture Practice CODA Bespoke
- Interior Design by Dibujo.Design
- Block and beam solid floor to Ground floor
- High quality carpets
- Underfloor heating to Lower Ground and Ground floors
- Leicht German Kitchen
- Siemens IQ100 integrated fridge KI8IRNSE0G
- Siemens IQ300 integrated freezer GI81NVEE0G (no frost)
- Siemens IQ100 Integrated dishwasher SN61HX02TG
- Siemens StudioLine iQ700 Single Oven HB976GMB1B (x2)
- Siemens IQ500 Warming drawer
- Siemens StudioLine iQ700 compact oven with microwave CM976GMB1B
- Bora PURU Dowlndraft Induction hob
- Quooker Tap Flex round black with PRO3 boiling water tank
- Luxury Aquaroc vanity units
- Full Fibre Broadband
- Cat 6 cabling
- Comprehensive security system incorporating CCTV surveillance
- EV Charging point
- High quality Aluminium windows
- MVHR (Mechanical Heat Ventilation Recovery System)
- 6 solar panels providing 2.5Kw
- 10 Year New Build Warranty





For further information please
telephone 0114 2683241 or email

James Mee - james.mee@saxtonmee.co.uk
Janet Stevenson - janet.stevenson@saxtonmee.co.uk

While we endeavour to make our sales particulars fair, accurate and reliable, they are only a general guide to the property and, accordingly, if there is any point, which is of particular importance to you, please contact the relevant office. SERVICES: The Agents have not tested any apparatus, equipment, fittings or services and so cannot verify they are in working order. The buyer is advised to obtain verification. MEASUREMENTS: Please note all the measurement details are approximate and should not be relied upon as exact. FLOORPLANS; Plans are for guidance purposes only and under no circumstances should they be relied upon for use in planning carpets and other such fixtures, fittings or furnishings.