



NOTES:- RESPONSIBILITY IS NOT ACCEPTED FOR ERRORS MADE BY OTHERS IN SCALING FROM THIS DRAWING. ALL CONSTRUCTION INFORMATION SHOULD BE TAKEN FROM FIGURED DIMENSIONS ONLY. ALL DIMENSIONS ARE IN MILLIMETERS

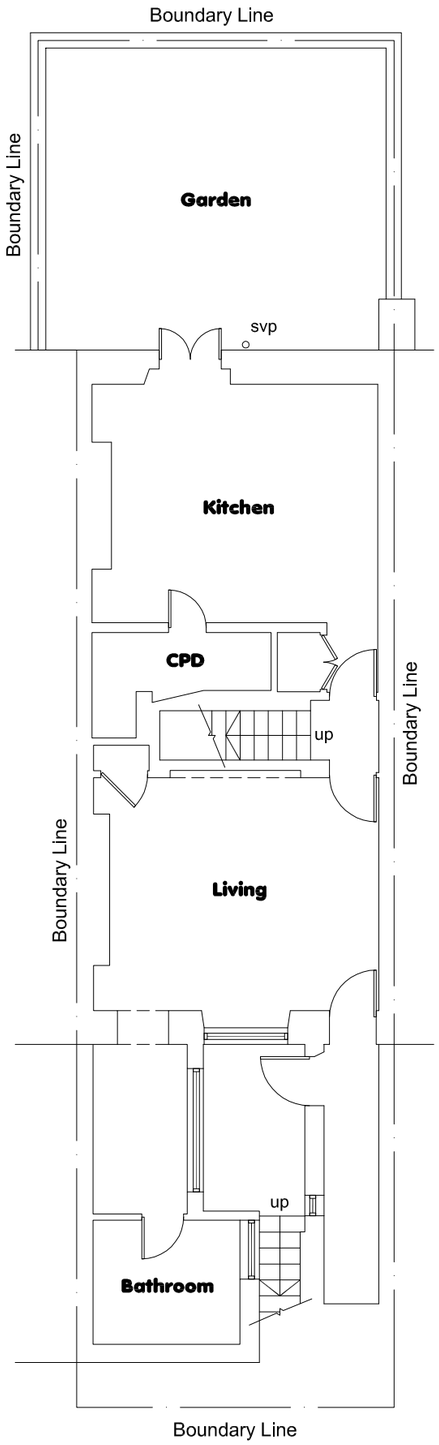


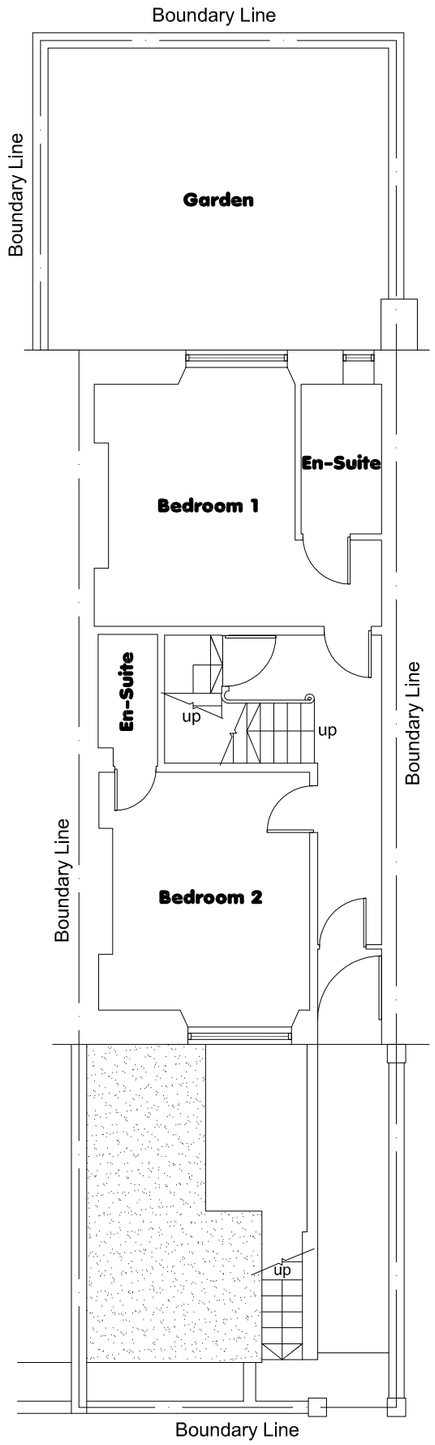

Back

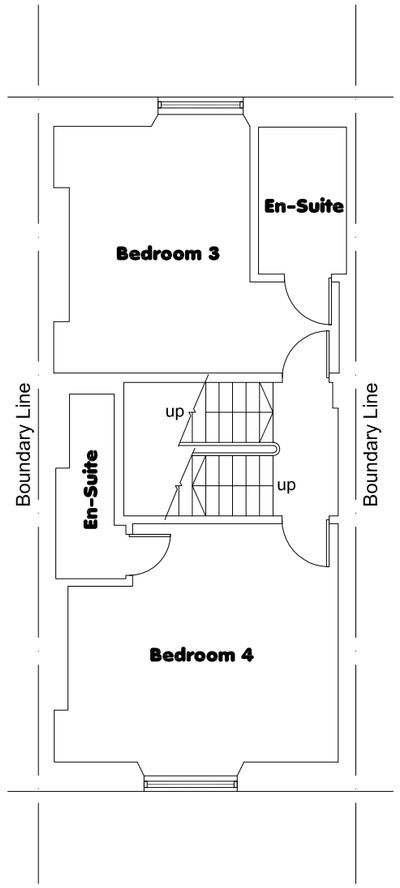

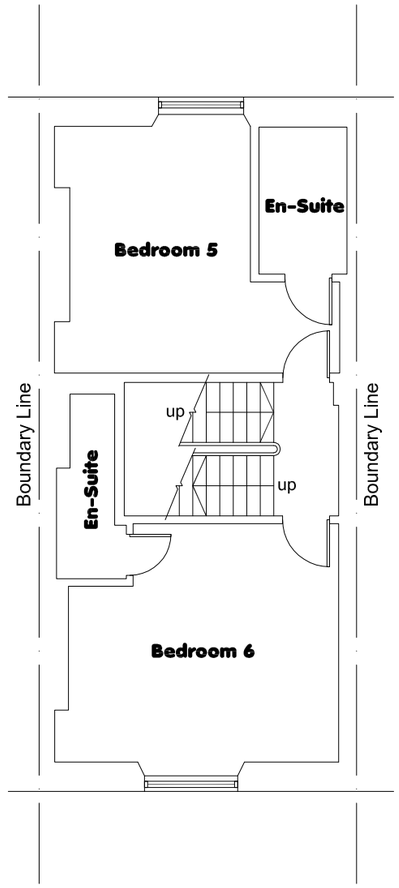


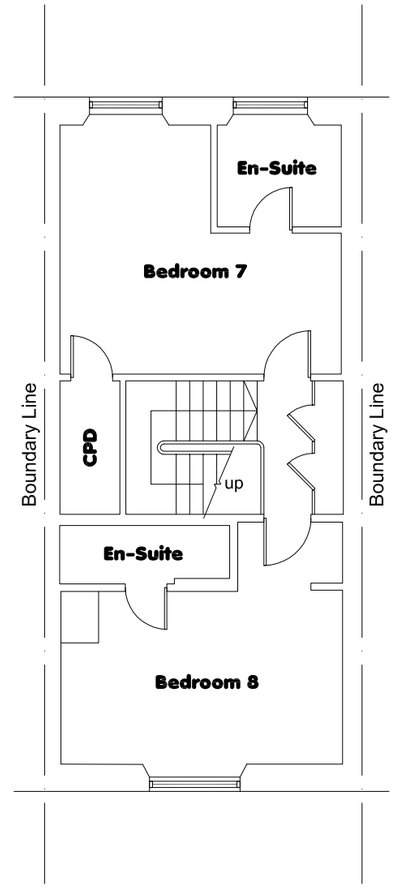

Front

Clifton Design (Bristol) **25 Lower Redland Road** **Redland** **Bristol** **BS6 6TB** **0117 973 6000**	Rev:	Description of Changes:	Drawn:	Date:	Client: **Honor Properties**	Postcode: **BS8 1LR**	Drawing Title: **Layout Plans - Existing**
	-	-	-	-	Address: **34 St Pauls Road, Clifton**	Date: **Sept 2022**	Drawing No: **34/SPR/C/01/L**
	1:100 @ A3 0 2m 4m 6m 8m 10m						Drawn: **AJH** / Option: **-** / Rev: **-**

NOTES:- RESPONSIBILITY IS NOT ACCEPTED FOR ERRORS MADE BY OTHERS IN SCALING FROM THIS DRAWING. ALL CONSTRUCTION INFORMATION SHOULD BE TAKEN FROM FIGURED DIMENSIONS ONLY. ALL DIMENSIONS ARE IN MILLIMETERS

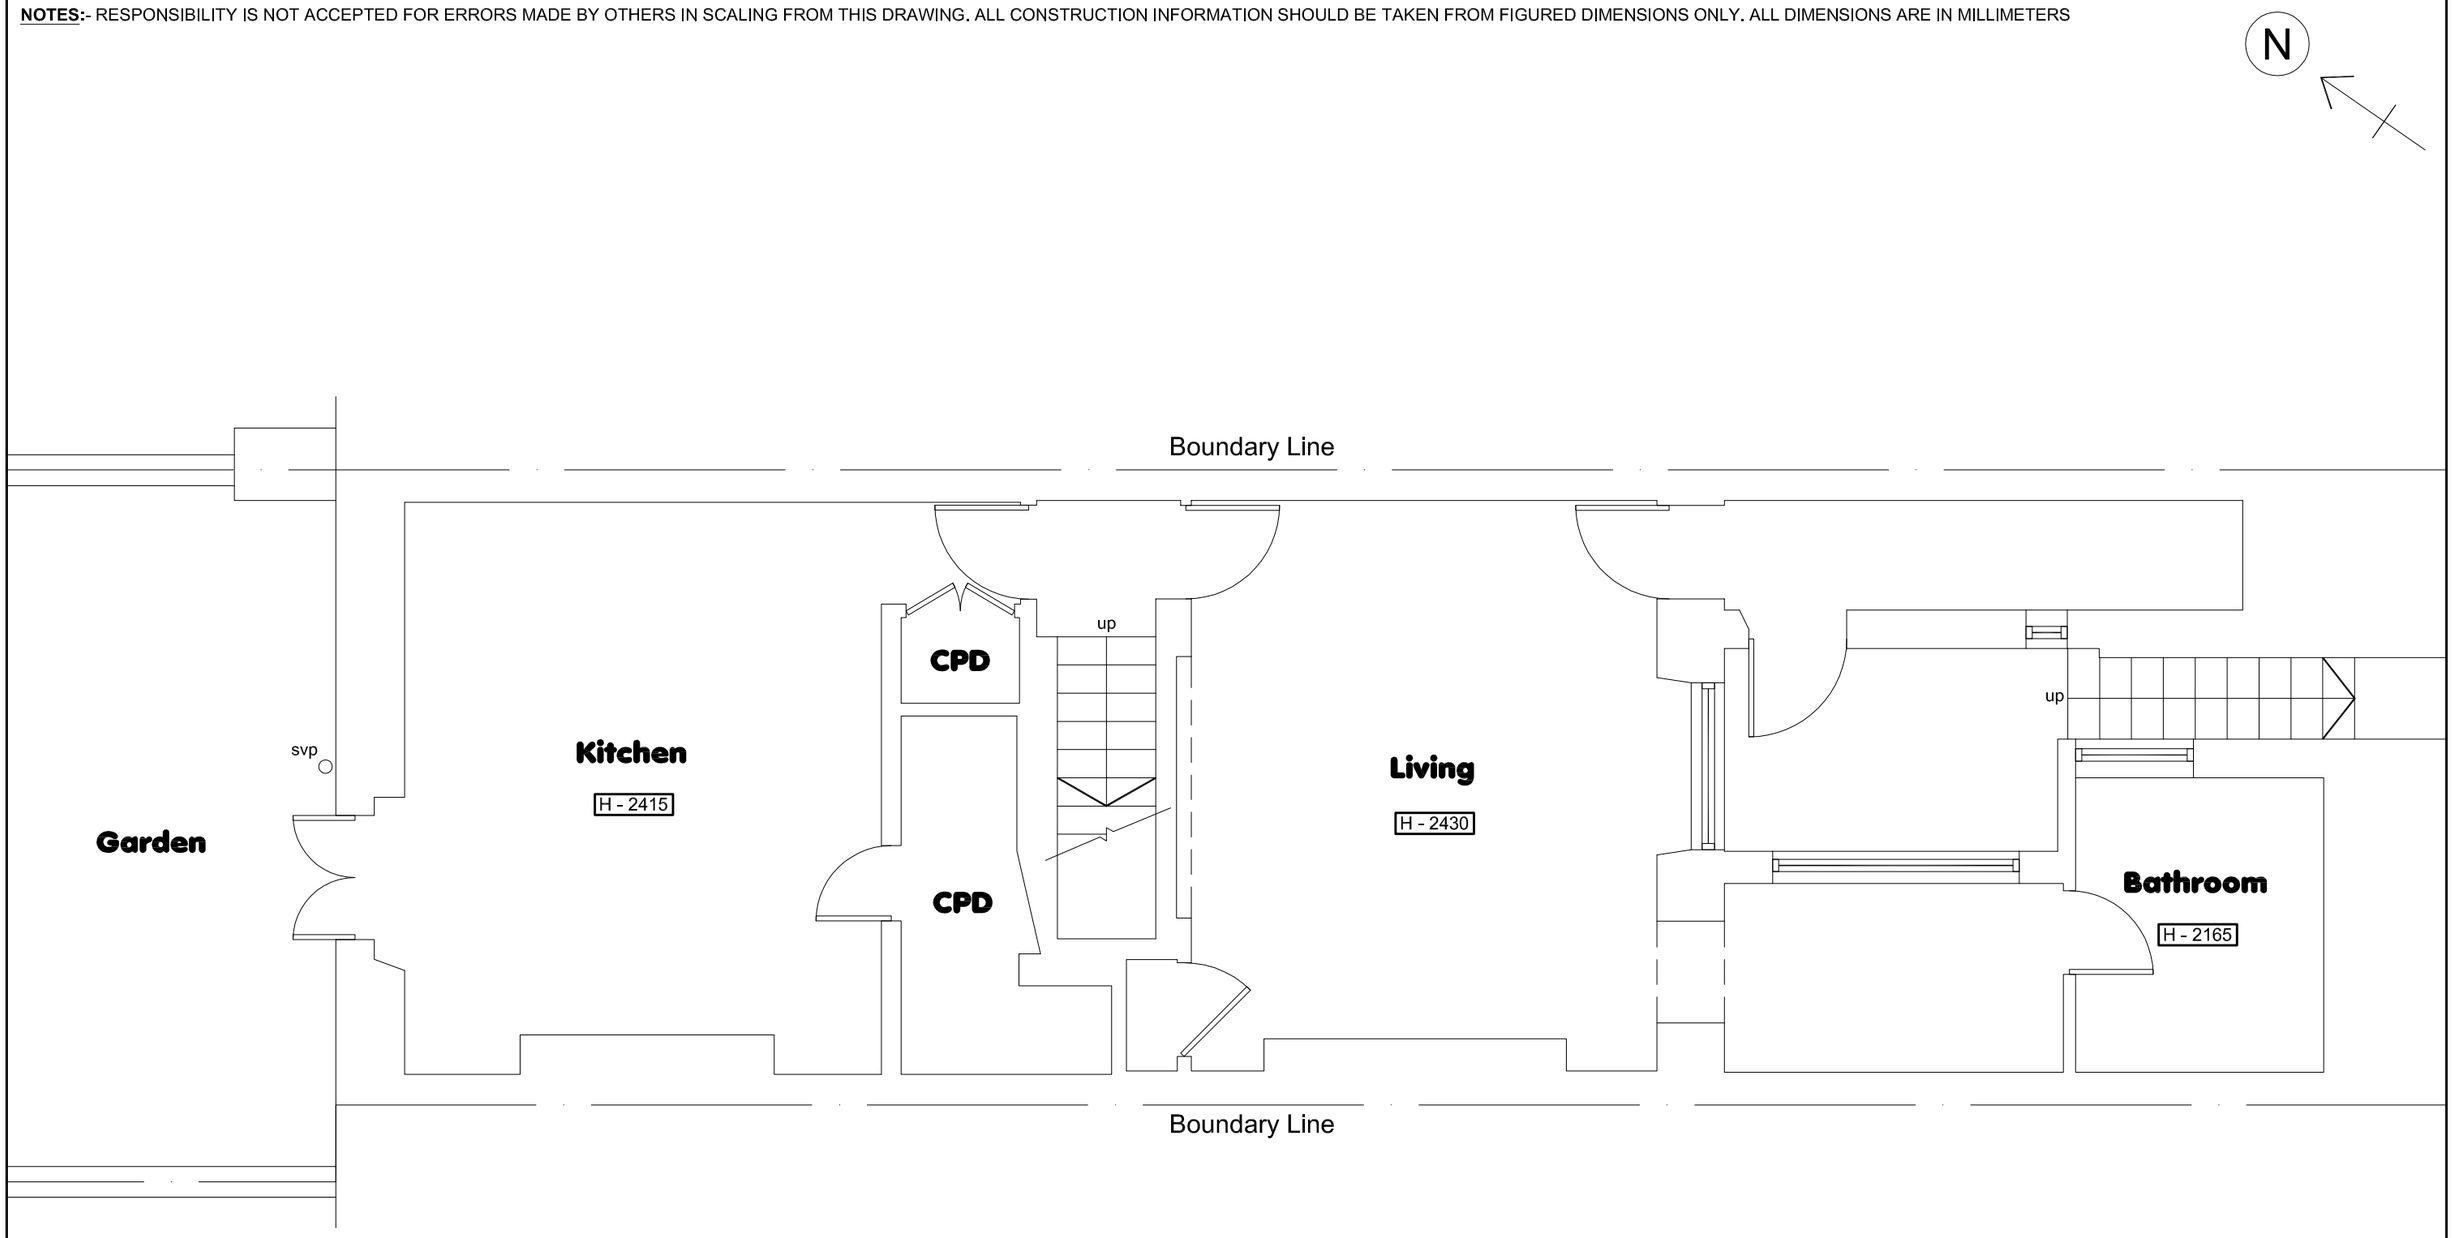

Clifton Design (Bristol)
25 Lower Redland Road
Redland
Bristol
BS6 6TB
0117 973 6000

Rev:	Description of Changes:	Drawn:	Date:
-	-	-	-

Scale: **1:50** 0 1m 2m 3m 4m 5m

Client: **Honor Properties**

Address: **34 St Pauls Road, Clifton**

Postcode: **BS8 1LR**


Date: **Sept 2022**

Drawing Title: **Lower Ground Floor Plan - Existing**

Drawing No: **34/SPR/C/02/L**

Drawn: **AJH** | 420x297mm A3 | Rev: **-**

NOTES:- RESPONSIBILITY IS NOT ACCEPTED FOR ERRORS MADE BY OTHERS IN SCALING FROM THIS DRAWING. ALL CONSTRUCTION INFORMATION SHOULD BE TAKEN FROM FIGURED DIMENSIONS ONLY. ALL DIMENSIONS ARE IN MILLIMETERS

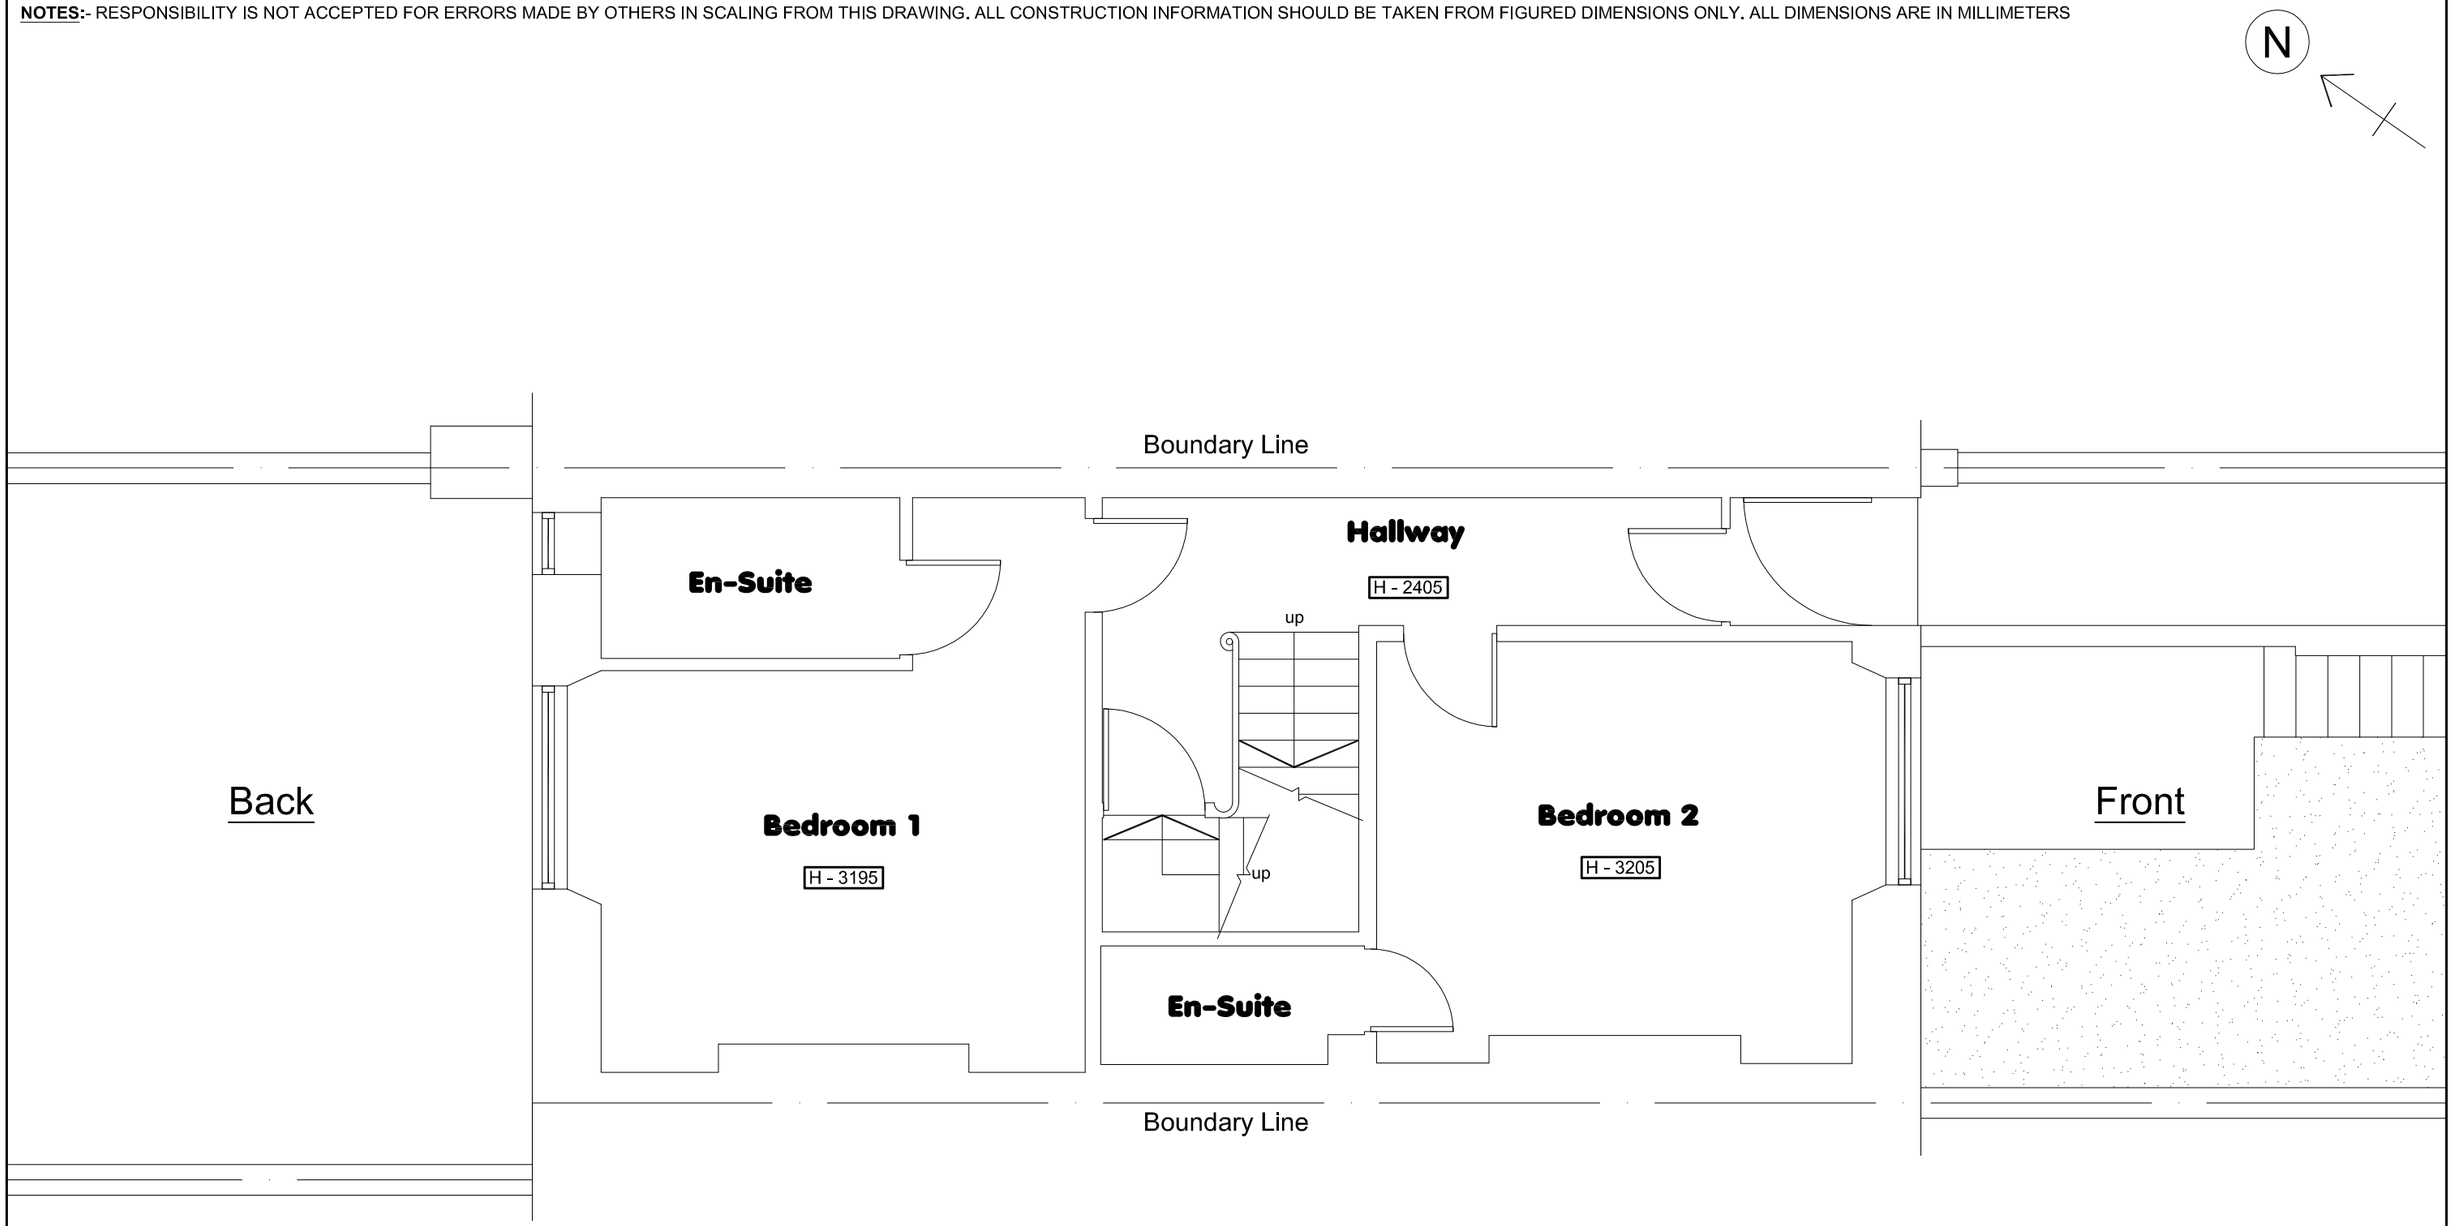

Clifton Design (Bristol)
25 Lower Redland Road
Redland
Bristol
BS6 6TB
0117 973 6000

Rev:	Description of Changes:	Drawn:	Date:
-	-	-	-

Scale: **1:50** 0 1m 2m 3m 4m 5m

Client: **Honor Properties**

Address: **34 St Pauls Road, Clifton**

Postcode: **BS8 1LR**


Date: **Sept 2022**


Drawing Title: **Ground Floor Plan - Existing**

Drawing No: **34/SPR/C/03/L**

Drawn: **AJH** | 420x297mm A3 | Rev: **-**


NOTES:- RESPONSIBILITY IS NOT ACCEPTED FOR ERRORS MADE BY OTHERS IN SCALING FROM THIS DRAWING. ALL CONSTRUCTION INFORMATION SHOULD BE TAKEN FROM FIGURED DIMENSIONS ONLY. ALL DIMENSIONS ARE IN MILLIMETERS

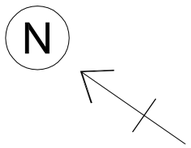

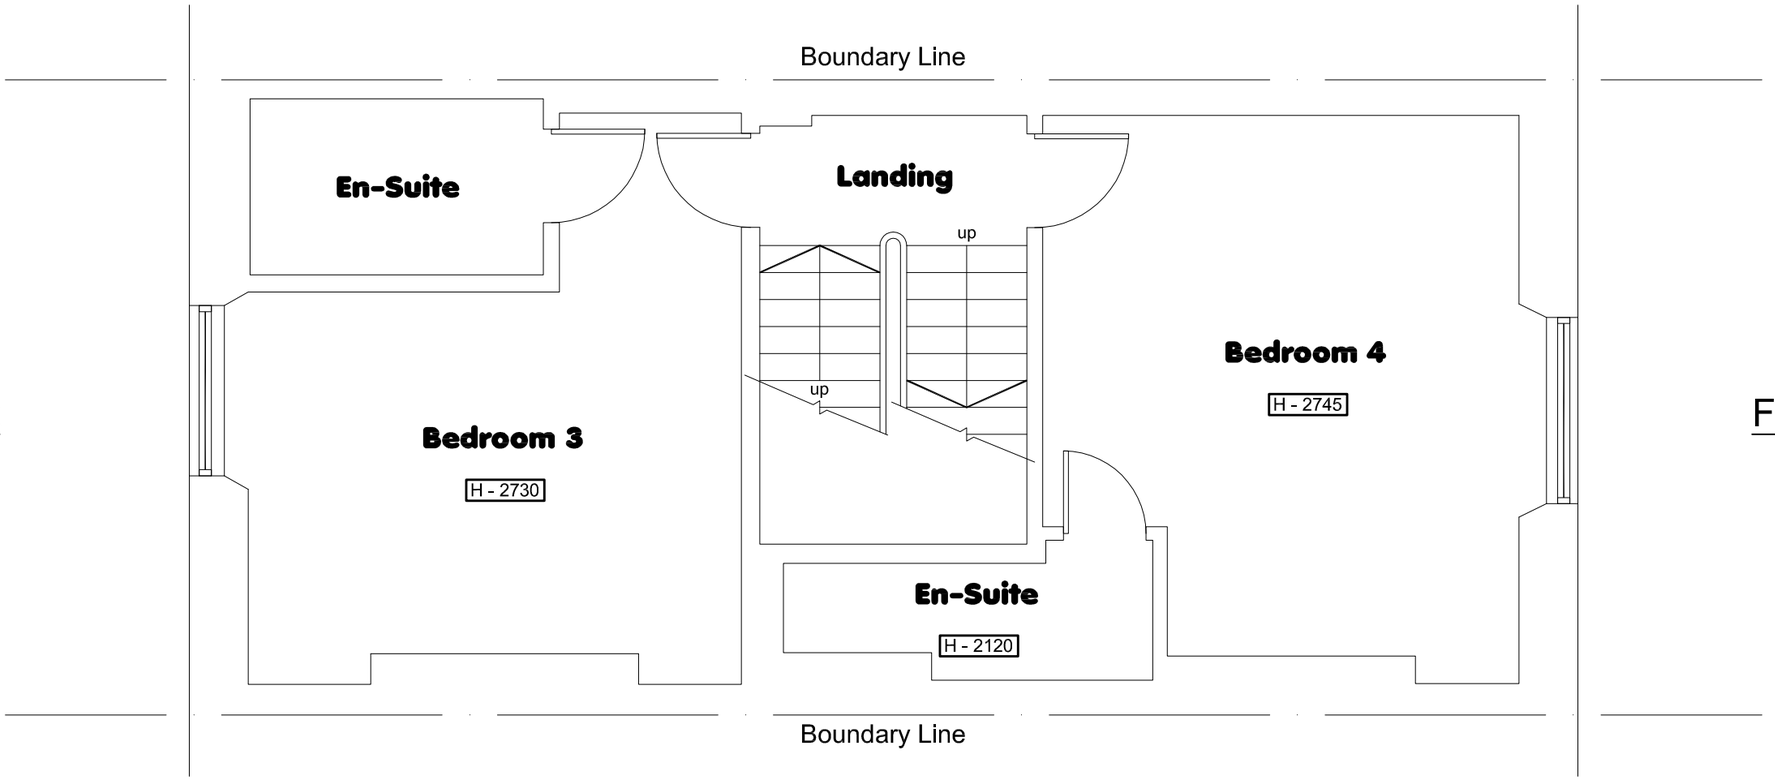

Clifton Design (Bristol) **25 Lower Redland Road** **Redland** **Bristol** **BS6 6TB** **0117 973 6000**	Rev: -	Description of Changes: -	Drawn: -	Date: -	Client: **Honor Properties**	Postcode: **BS8 1LR**	Drawing Title: **First Floor Plan - Existing**
	Scale: **1:50** 0 1m 2m 3m 4m 5m				Address: **34 St Pauls Road, Clifton**	Date: **Sept 2022**	Drawing No: **34/SPR/C/04/L** Drawn: **AJH** 420x297mm A3 Rev: **-**

NOTES:- RESPONSIBILITY IS NOT ACCEPTED FOR ERRORS MADE BY OTHERS IN SCALING FROM THIS DRAWING. ALL CONSTRUCTION INFORMATION SHOULD BE TAKEN FROM FIGURED DIMENSIONS ONLY. ALL DIMENSIONS ARE IN MILLIMETERS

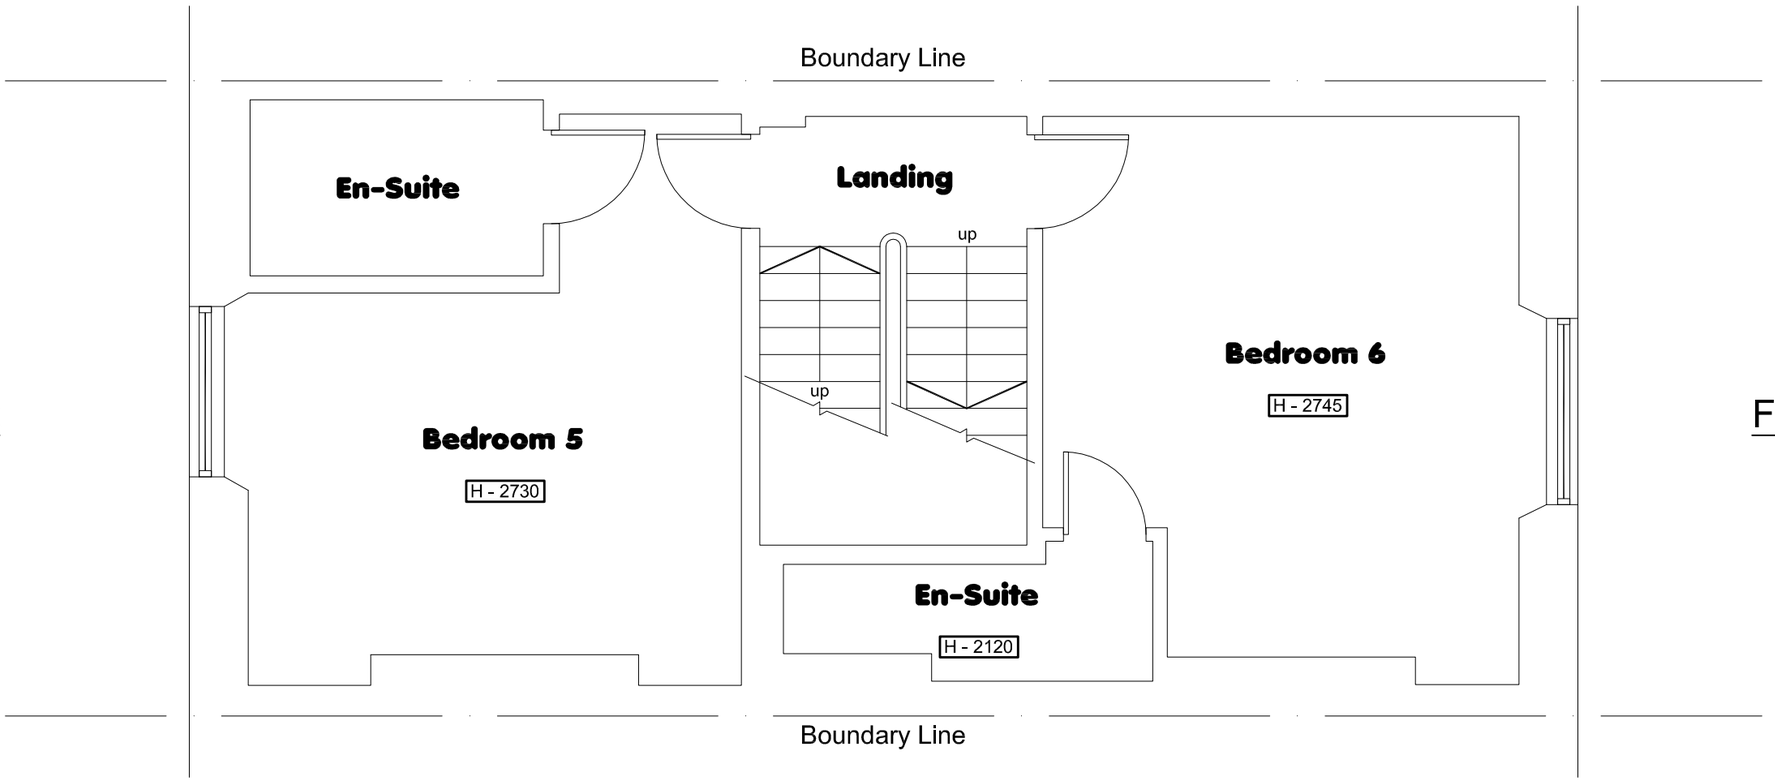

Clifton Design (Bristol)
25 Lower Redland Road
Redland
Bristol
BS6 6TB
0117 973 6000

Rev:	Description of Changes:	Drawn:	Date:
-	-	-	-

Scale: **1:50** 0 1m 2m 3m 4m 5m

Client: **Honor Properties**

Address: **34 St Pauls Road, Clifton**

Postcode: **BS8 1LR**


Date: **Sept 2022**

Drawing Title: **Second Floor Plan - Existing**

Drawing No: **34/SPR/C/05/L**

Drawn: **AJH** | 420x297mm A3 | Rev: **-**

NOTES:- RESPONSIBILITY IS NOT ACCEPTED FOR ERRORS MADE BY OTHERS IN SCALING FROM THIS DRAWING. ALL CONSTRUCTION INFORMATION SHOULD BE TAKEN FROM FIGURED DIMENSIONS ONLY. ALL DIMENSIONS ARE IN MILLIMETERS

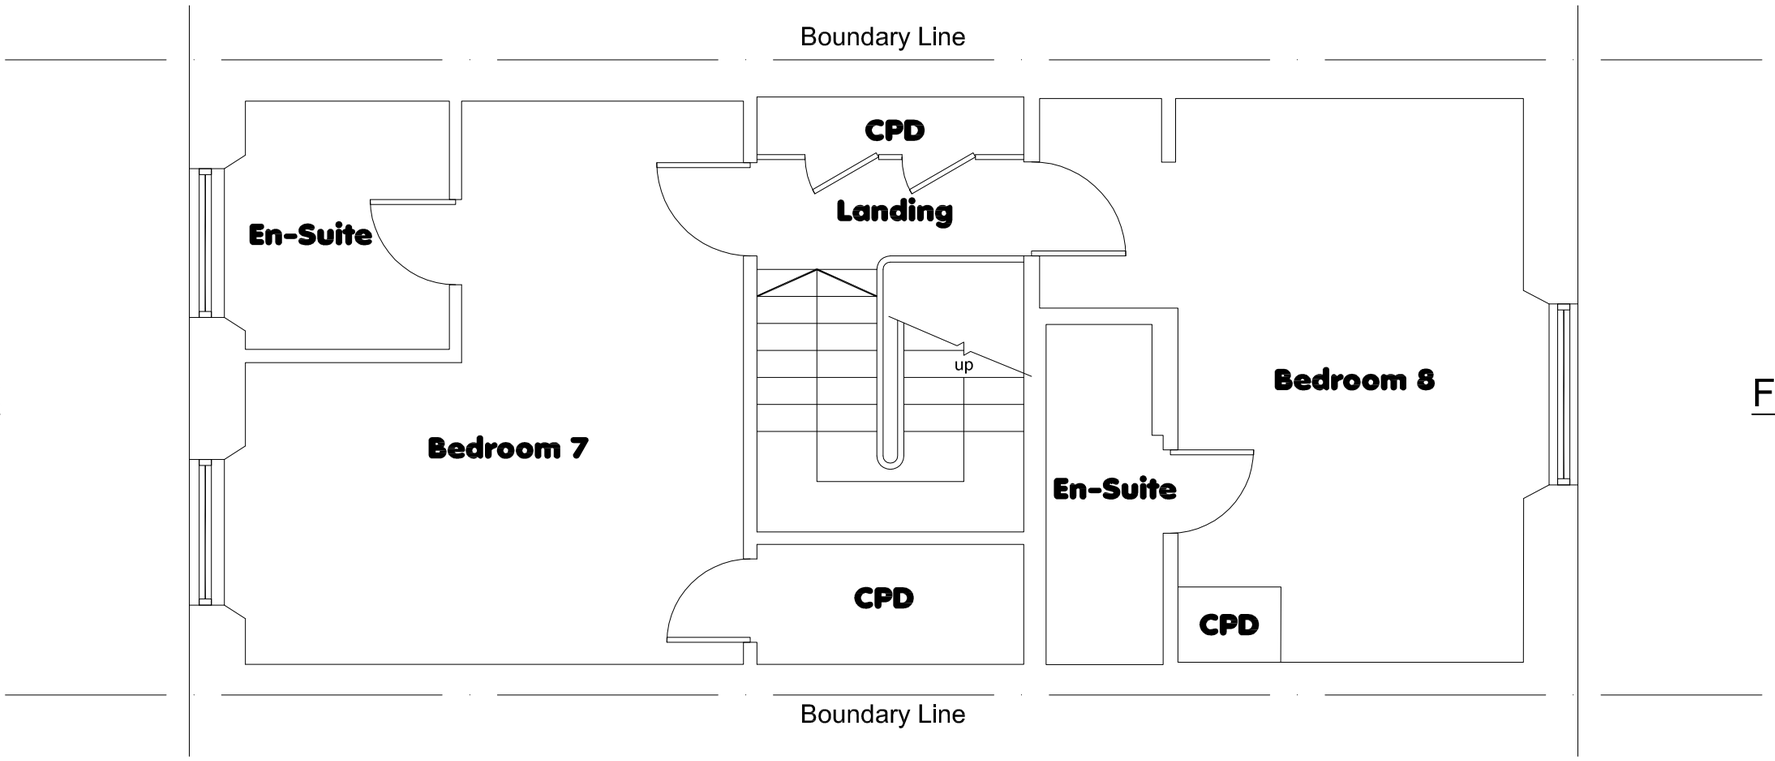

Clifton Design (Bristol) **25 Lower Redland Road** **Redland** **Bristol** **BS6 6TB** **0117 973 6000**	Rev:	Description of Changes:	Drawn:	Date:	Client: **Honor Properties**	Postcode: **BS8 1LR**	Drawing Title: **Third Floor Plan - Existing**
	-	-	-	-	Address: **34 St Pauls Road, Clifton**	Date: **Sept 2022**	Drawing No: **34/SPR/C/06/L** Drawn: **AJH** 420x297mm A3 Rev: **-**
	Scale: **1:50** 0 1m 2m 3m 4m 5m						