


In all cases figured dimensions shall be taken in preference to scaled dimensions. All relevant dimensions shall be checked on site before any fabricated work is put in hand.	Revision Boundary line updated Parking added	Date 02/12/24 17/12/24	No. A B

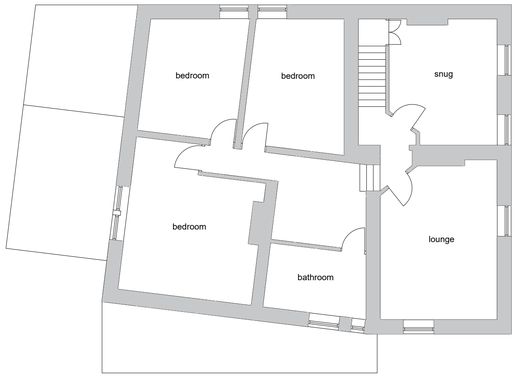


FIRST FLOOR PLAN - EXISTING

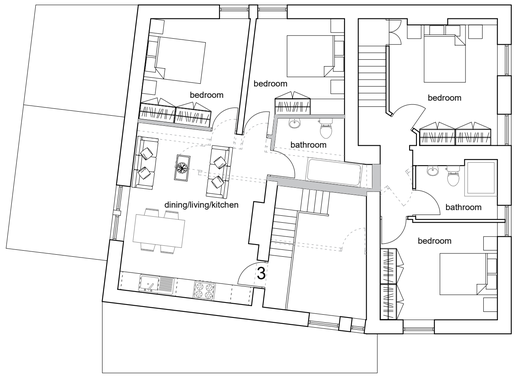


FIRST FLOOR PLAN - PROPOSED

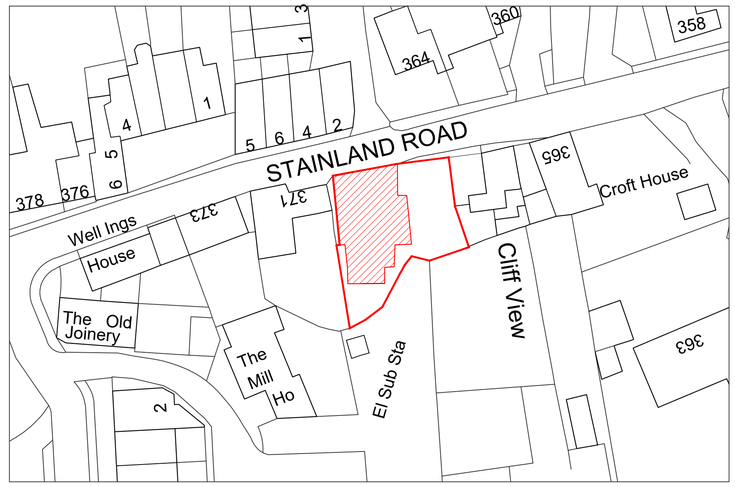


BLOCK PLAN 1:500

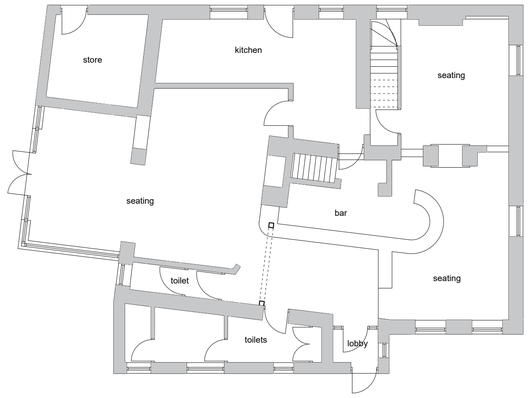


GROUND FLOOR PLAN - EXISTING

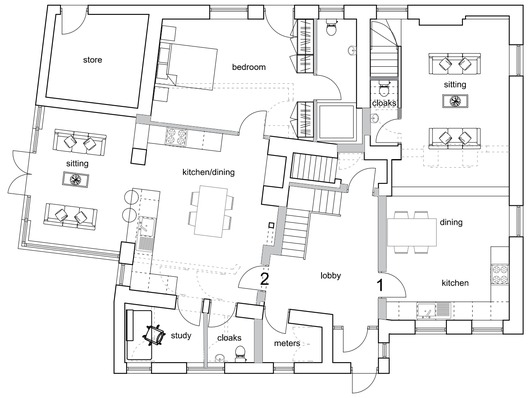

GROUND FLOOR PLAN - PROPOSED

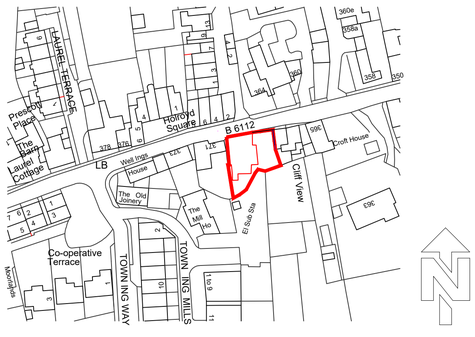

LOCATION PLAN 1:1250

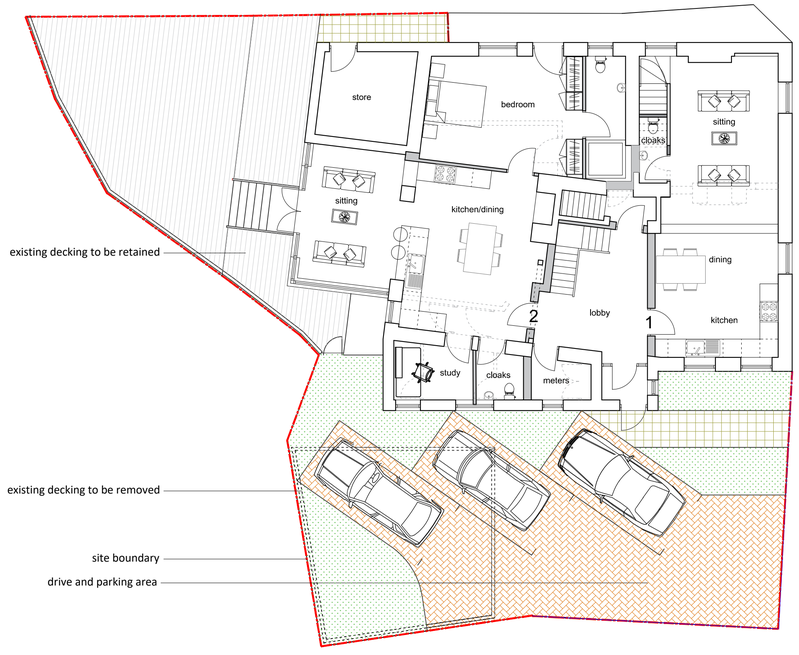

SITE PLAN - PROPOSED

Pickles Architecture
16 Church Lane, Brighouse. West Yorkshire. HD6 1AT
Tel: 01484 712386
Email:mail@picklesarchitecture.co.uk

PROPOSED RESIDENTIAL DEVELOPMENT AT FORMER DUKE OF YORK, STAINLAND ROAD. STAINLAND. HALIFAX. WEST YORKSHIRE.

Drawing Title	Job No.	Sheet No.	Revisions
PLANNING DRAWING	S1202	01	B
This drawing is copyright	Scale 1:100@A1	Date 05/08/24	Drawn NSH