





Fanshaws Lane, Brickendon, Hertford, SG13 8PF

Westwood Leber are delighted to bring to the market this beautifully renovated and deceptively spacious five-bedroom semi-detached home, situated along the picturesque Fanshaws Lane in the sought-after village of Brickendon, Hertford. Extending to approximately 1,886 sq ft across three floors, this impressive property offers a superb blend of contemporary living, versatile accommodation and charming countryside surroundings.

The ground floor welcomes you with an entrance hall leading to a generous living room, a separate dining room and a well-appointed kitchen, complemented by a useful pantry and utility room. Further enhancing the ground floor accommodation are a versatile playroom and a separate study, ideal for those working from home or requiring additional family space.


The first floor comprises three well proportioned bedrooms, served by a family bathroom, while the second floor offers a further spacious bedroom with a dressing room and en-suite bathroom, creating an ideal principal bedroom suite. The property also benefits from a separate studio providing excellent flexibility for a home office, creative space or additional recreational use.

Having been extensively renovated by the current owners, the property offers stylish and comfortable accommodation throughout, with a layout ideally suited to modern family life. A particular highlight is the attractive countryside outlook to the front, providing a peaceful setting and a wonderful sense of rural charm.



WL WESTWOODLEBER

WL WESTWOODLEBER
LET US GUIDE YOU HOME

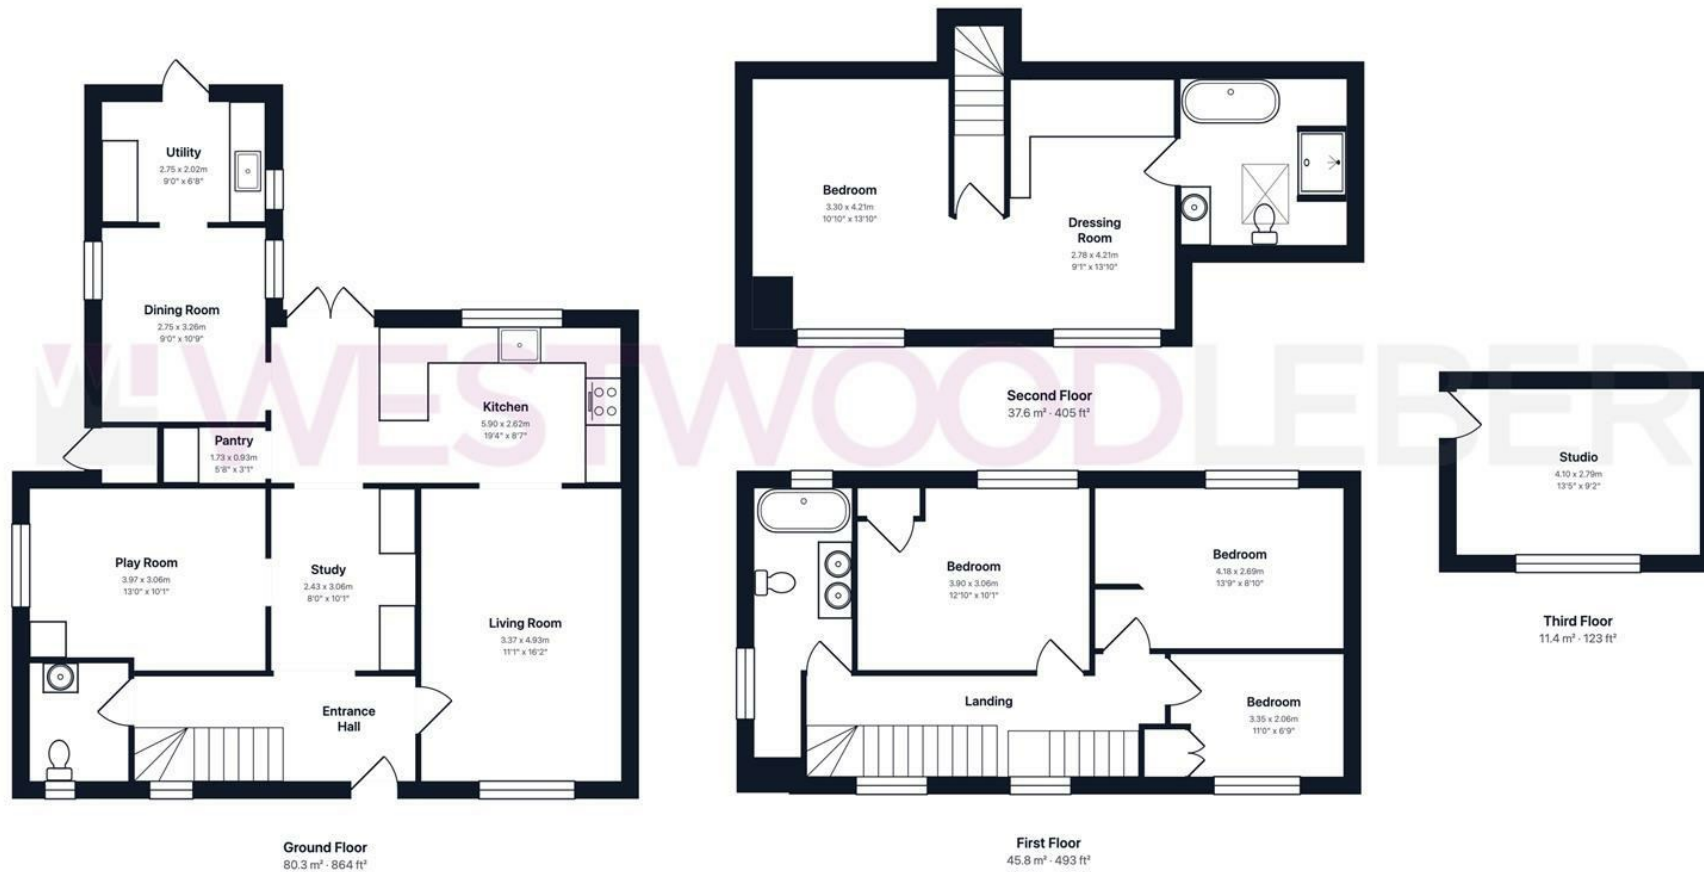

THE FLOORPLAN IS FOR ILLUSTRATIVE PURPOSES ONLY AND IS NOT TO SCALE.
Measurements and features are approximate and may differ from the actual property.
Verify all details independently; no liability is accepted for errors or omissions.

Property marketing provided by www.ftomarketing.co.uk











WESTWOODLEBER