CHAFFERS
ESTATE AGENTS









9 The Meadows,

Gillingham, SP8 4SP

Available 30 November 2026, this unfurnished two-bedroom home sits in a popular residential area of Gillingham. It has a spacious lounge, a kitchen/diner, a conservatory overlooking the garden and a lovely enclosed rear garden, and it's close to local shops, schools and transport links.

£1,000 Per Month

Council Tax Band: B

9 The Meadows,

Gillingham, SP8 4SP

2 1 1 C

- Two-bedroom home in a popular Gillingham location
- Conservatory overlooking the garden
- Family bathroom
- Spacious lounge
- Generous main bedroom
- Enclosed rear garden with lawn and paved seating areas
- Kitchen/diner with room for a dining table
- Second bedroom, ideal as a guest room or home office
- Close to shops, schools and transport links



Directions

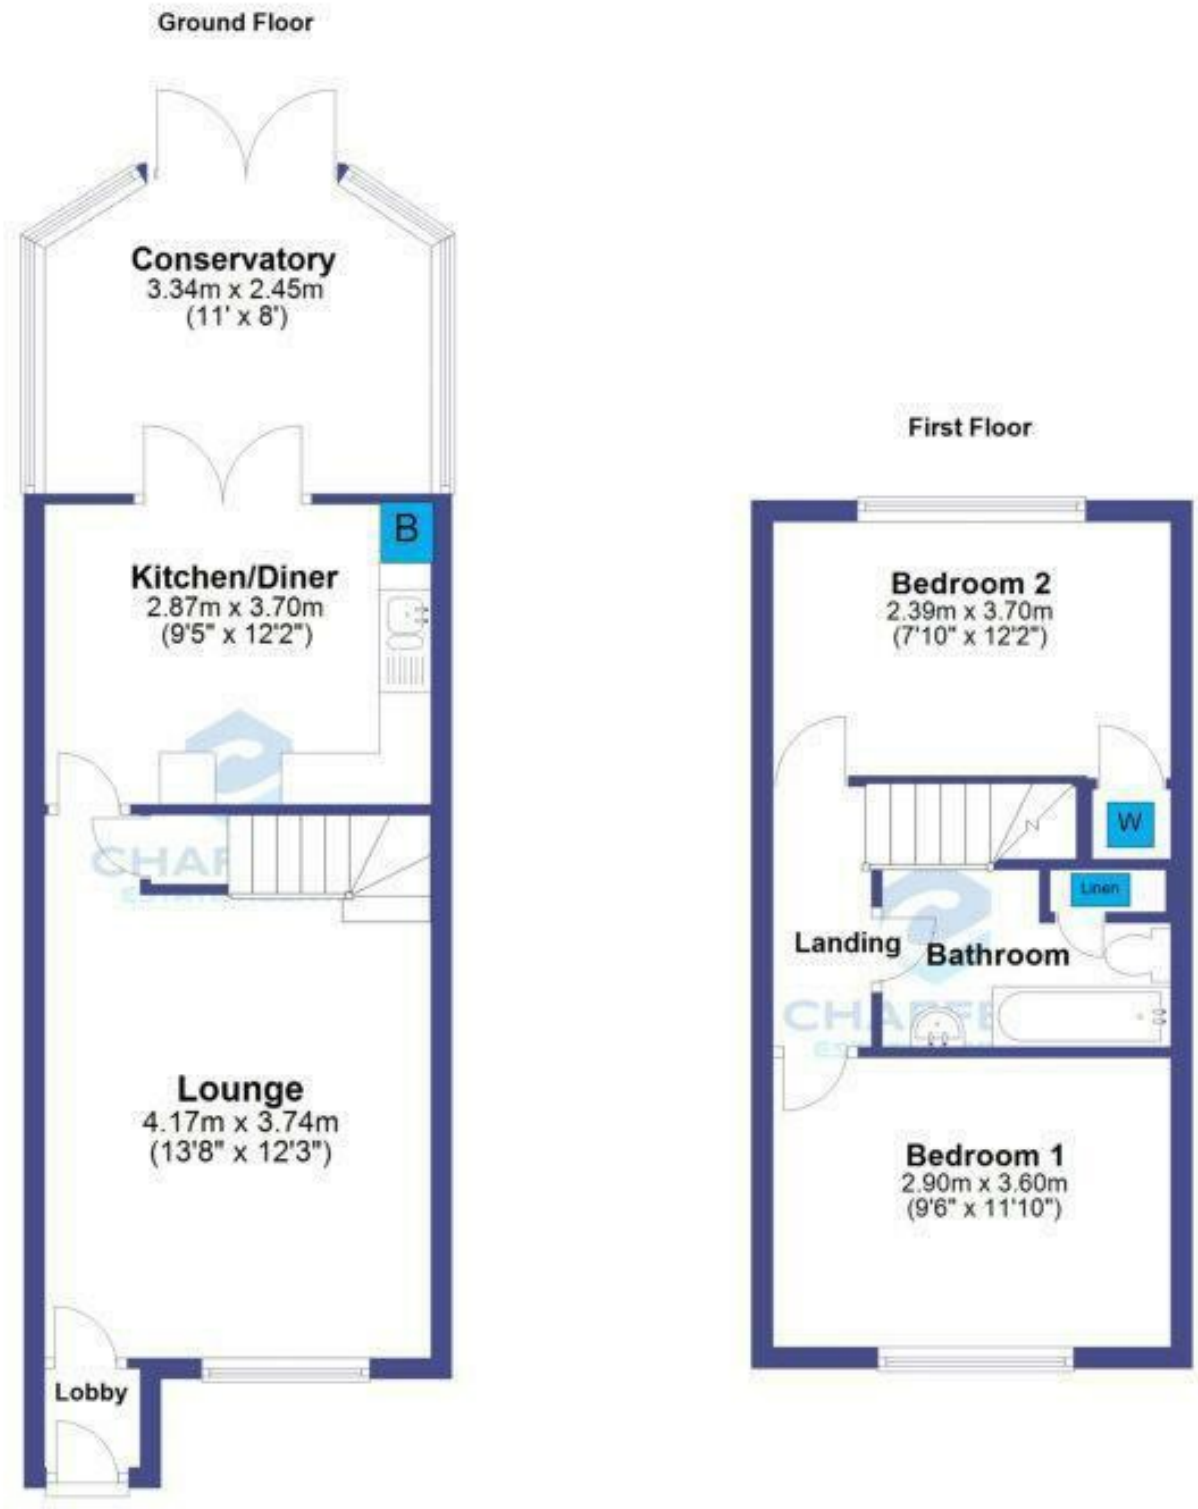




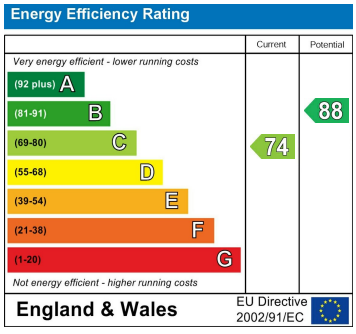

CATS



Floor Plan: Not to scale ~ For identification purposes only.



These particulars, whilst believed to be accurate are set out as a general outline only for guidance and do not constitute any part of an offer or contract. Intending purchasers should not rely on them as statements of representation of fact, but must satisfy themselves by inspection or otherwise as to their accuracy. No person in this firms employment has the authority to make or give any representation or warranty in respect of the property.



6 The Centre High Street, Gillingham, Dorset, SP8 4AB
Tel: 01747 822233 Option Email: lettings@chaffersestateagents.co.uk www.chaffersestateagents.co.uk