CHAFFERS
ESTATE AGENTS









13 Win Green View,

Shaftesbury, SP7 8SR

Nestled in the charming area of Win Green View, Shaftesbury, this immaculately presented one-bedroom end terrace house offers a delightful living experience. The property boasts a well-appointed reception room that provides a warm and inviting space for relaxation or entertaining guests.

The bedroom is generously sized, ensuring comfort and tranquillity, while the bathroom is fitted with modern fixtures, catering to all your daily needs. One of the standout features of this home is the lovely conservatory, which extends the living space and allows for an abundance of natural light, creating a perfect spot for enjoying your morning coffee or unwinding in the evening.

For those with a vehicle, the property includes parking for one car, adding to the convenience of this charming residence.

£850 PCM

Council Tax Band: B

13 Win Green View,

Shaftesbury, SP7 8SR

1 1 1 C

- 1-bedroom end terrace house
- Private enclosed garden
- UPVC double glazing
- Viewing highly recommended
- Immaculate presentation throughout
- Convenient parking space
- Close to local amenities
- Bright conservatory dining room
- Gas central heating
- Located in popular close


LOCATION:

AN IMMACULATELY PRESENTED 1 BEDROOM END OF TERRACE HOUSE WITH CONSERVATORY, PARKING & PRIVATE GARDEN, LOCATED TOWARDS THE END OF A POPULAR CLOSE CONVENIENT FOR LOCAL AMENITIES - ENTRANCE HALL - LOUNGE - CONSERVATORY/DINING ROOM - KITCHEN - LANDING - DOUBLE BEDROOM - BATHROOM - GAS CENTRAL HEATING - UPVC DOUBLE GLAZING - PARKING - ENCLOSED PRIVATE GARDEN - COUNCIL TAX BAND B - EPC BAND: C

Shaftesbury has a good range of facilities including supermarkets, banks, schools and shops including High Street names such as Boots, Superdrug, Costa. There are local bus services, long distance coach services and at Gillingham, about 5 miles away, a main line railway station on the London Waterloo to Exeter line. The Dorset coast is approximately 1 hours drive and the main A303 giving access to London and the West Country is an approximate 20 minute drive.




Directions

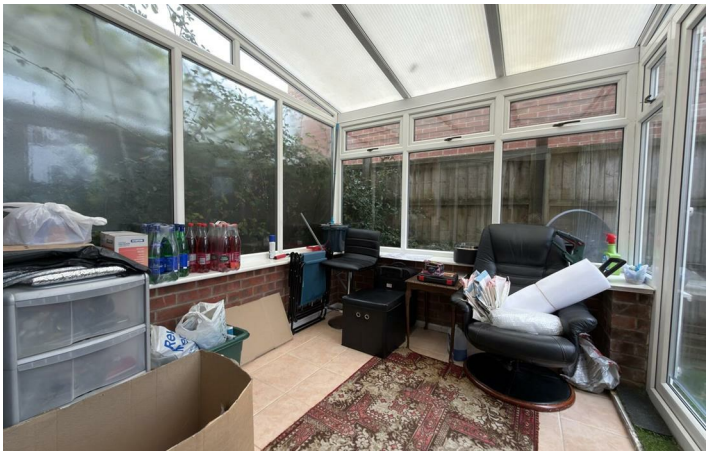






Floor Plan: Not to scale ~ For identification purposes only.

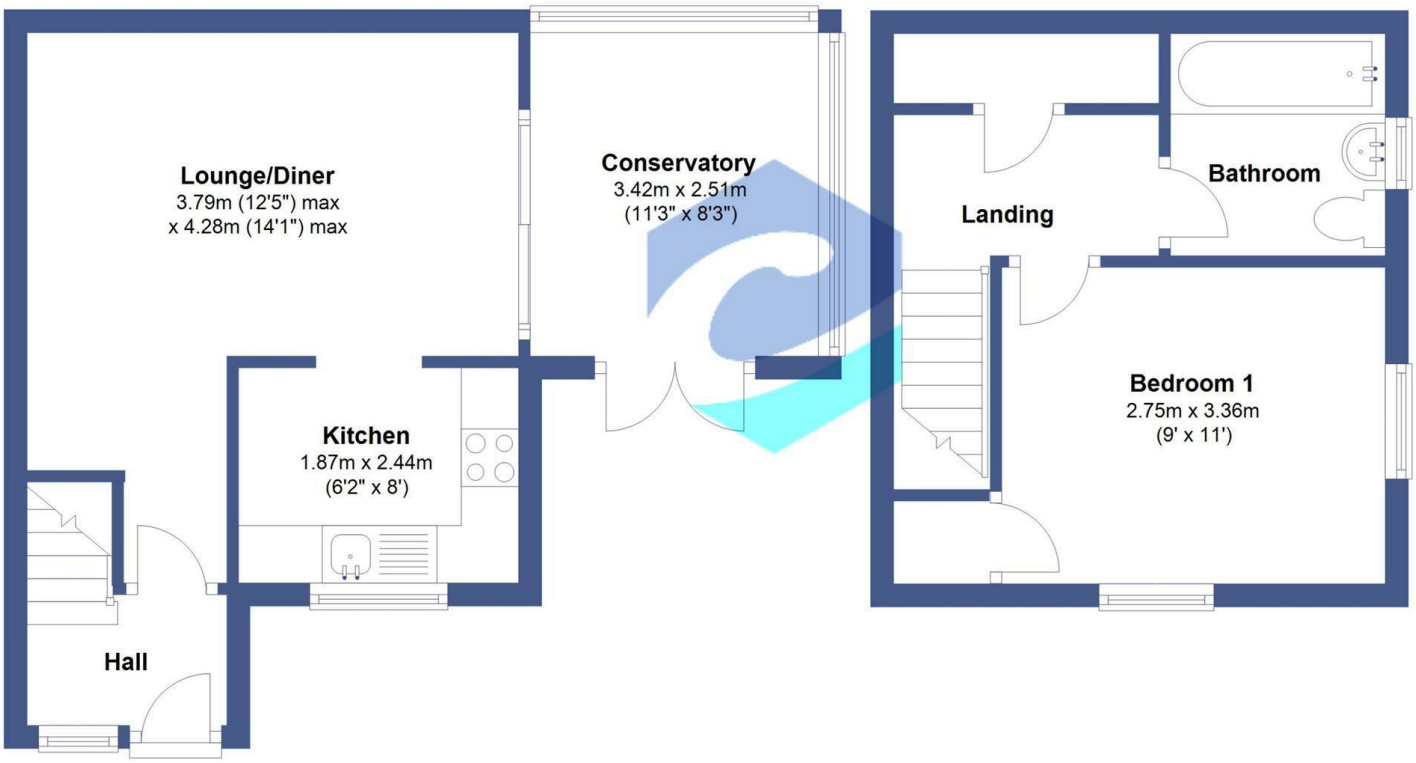

These particulars, whilst believed to be accurate are set out as a general outline only for guidance and do not constitute any part of an offer or contract. Intending purchasers should not rely on them as statements of representation of fact, but must satisfy themselves by inspection or otherwise as to their accuracy. No person in this firms employment has the authority to make or give any representation or warranty in respect of the property.

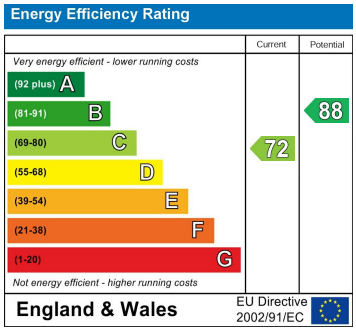

6 The Centre High Street, Gillingham, Dorset, SP8 4AB
Tel: 01747 822233 Option Email: lettings@chaffersestateagents.co.uk www.chaffersestateagents.co.uk